
SITE SECTION FACING NORTH

1/16" = 1'

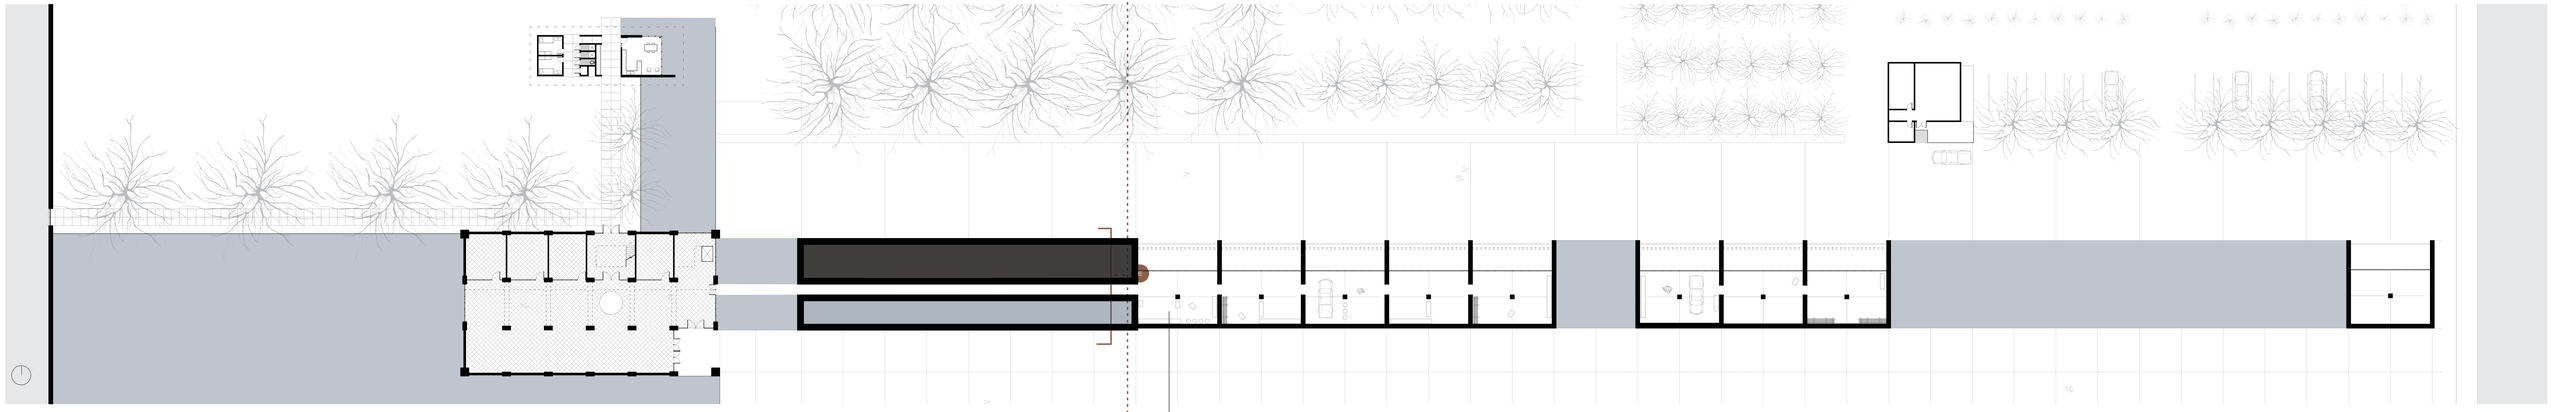

SITE SECTION FACING NORTH

1/16" = 1'

