CROSS SECTION

SCALE 1/32" = 1'- 0"

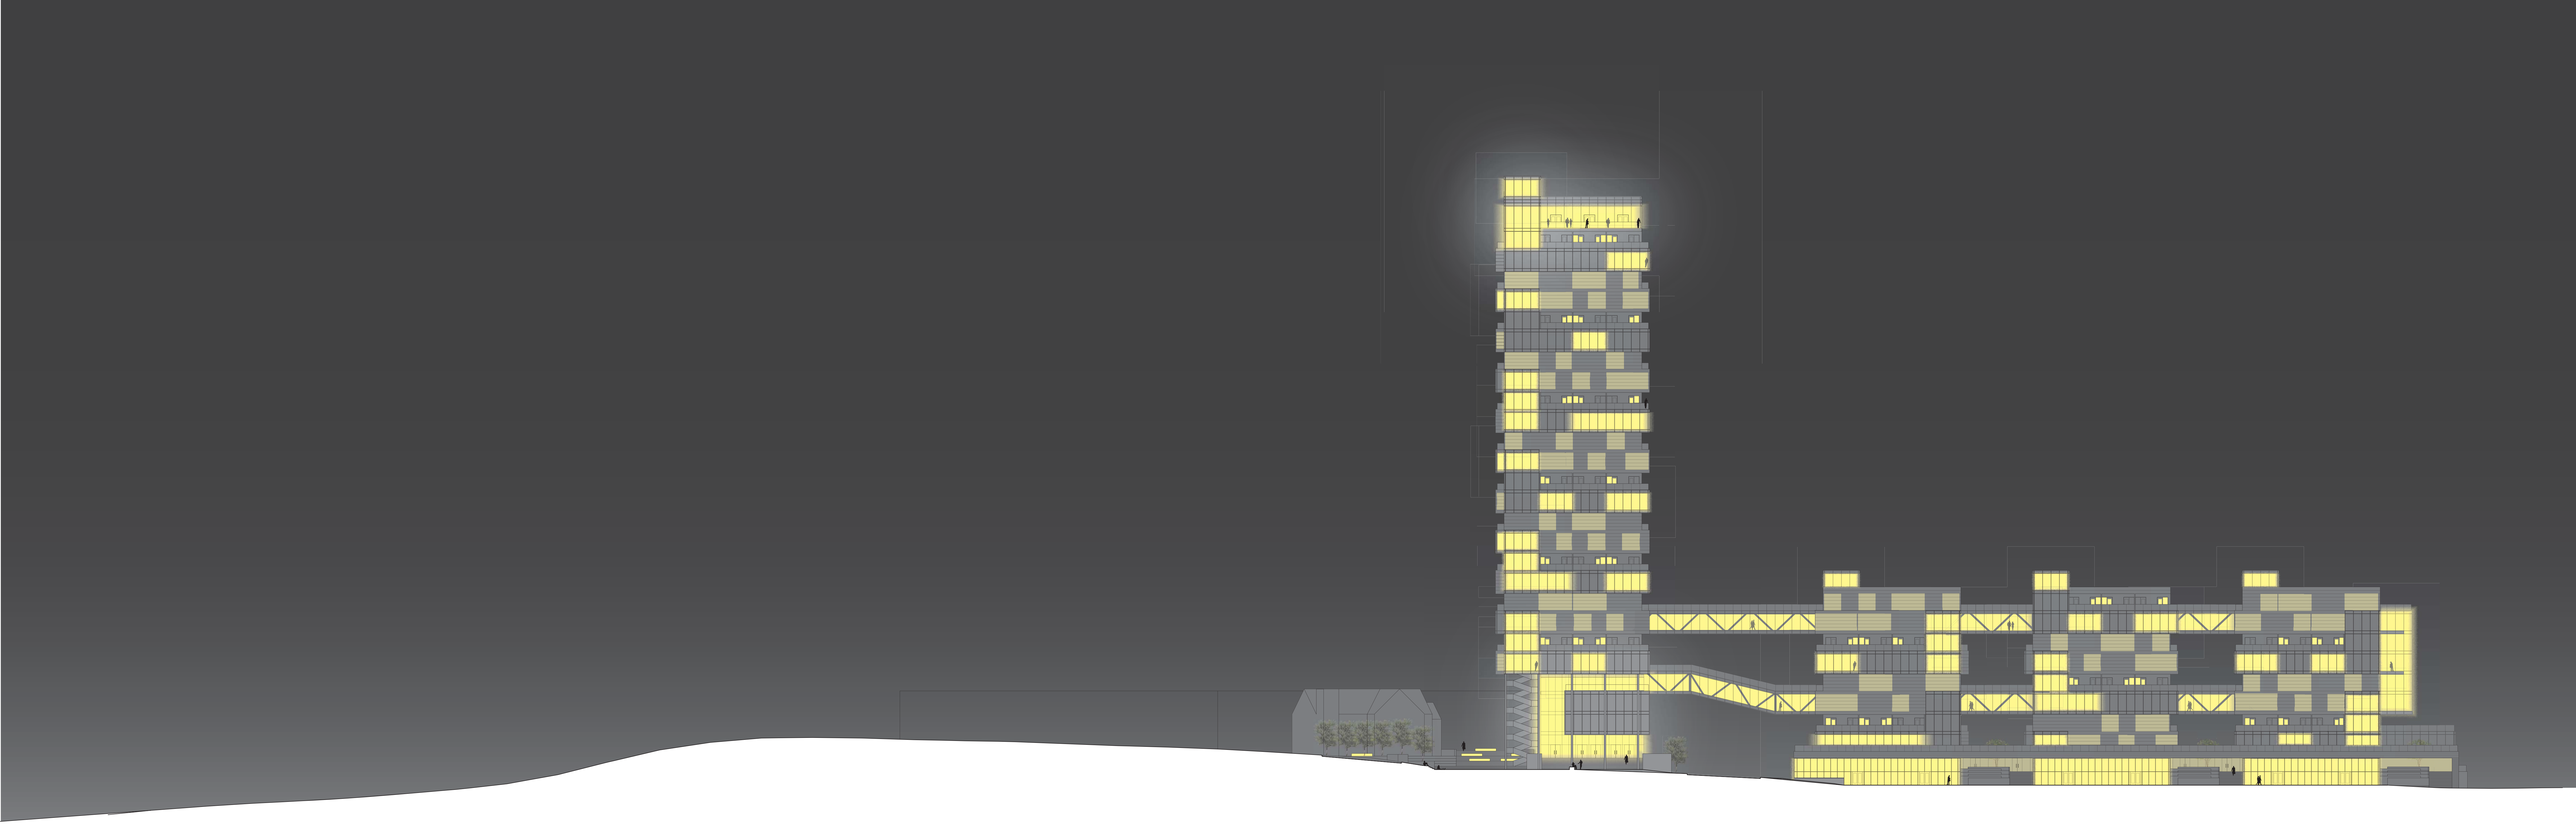

VINE ST. ELEVATION

SCALE 1/32" = 1'- 0"