





SECTION A




SECTION C

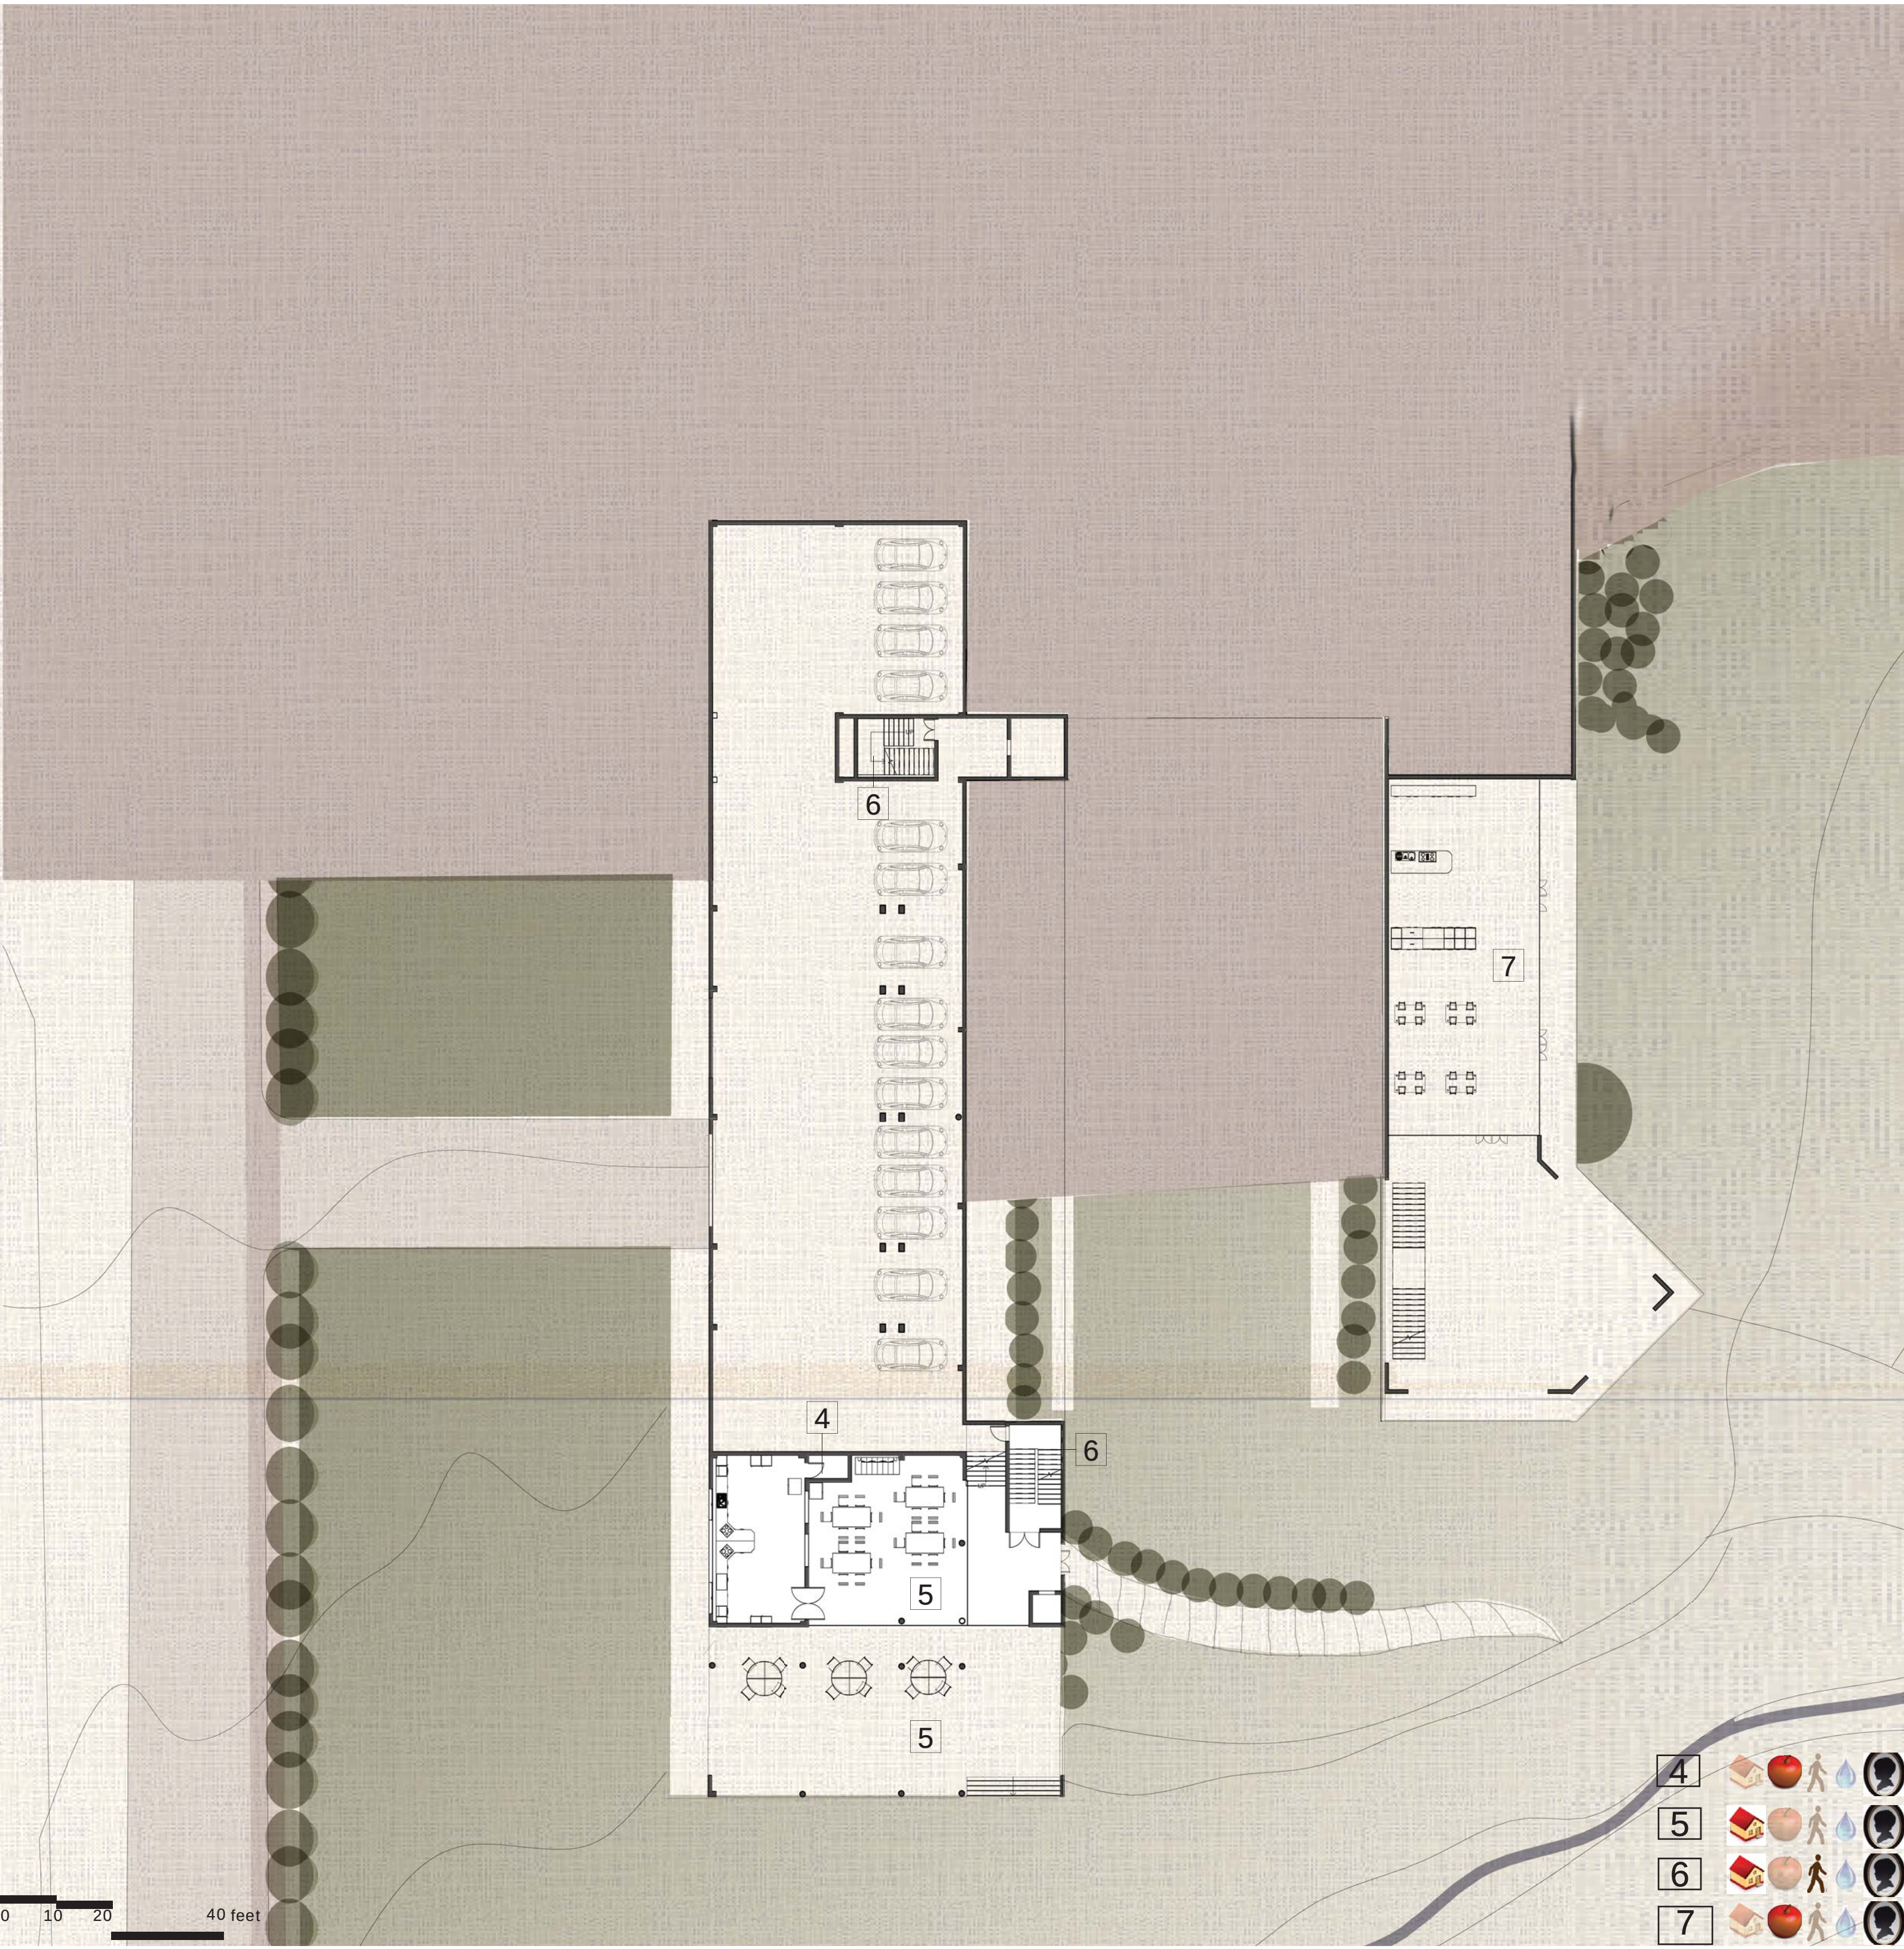

LEVEL -1 -12'0" 

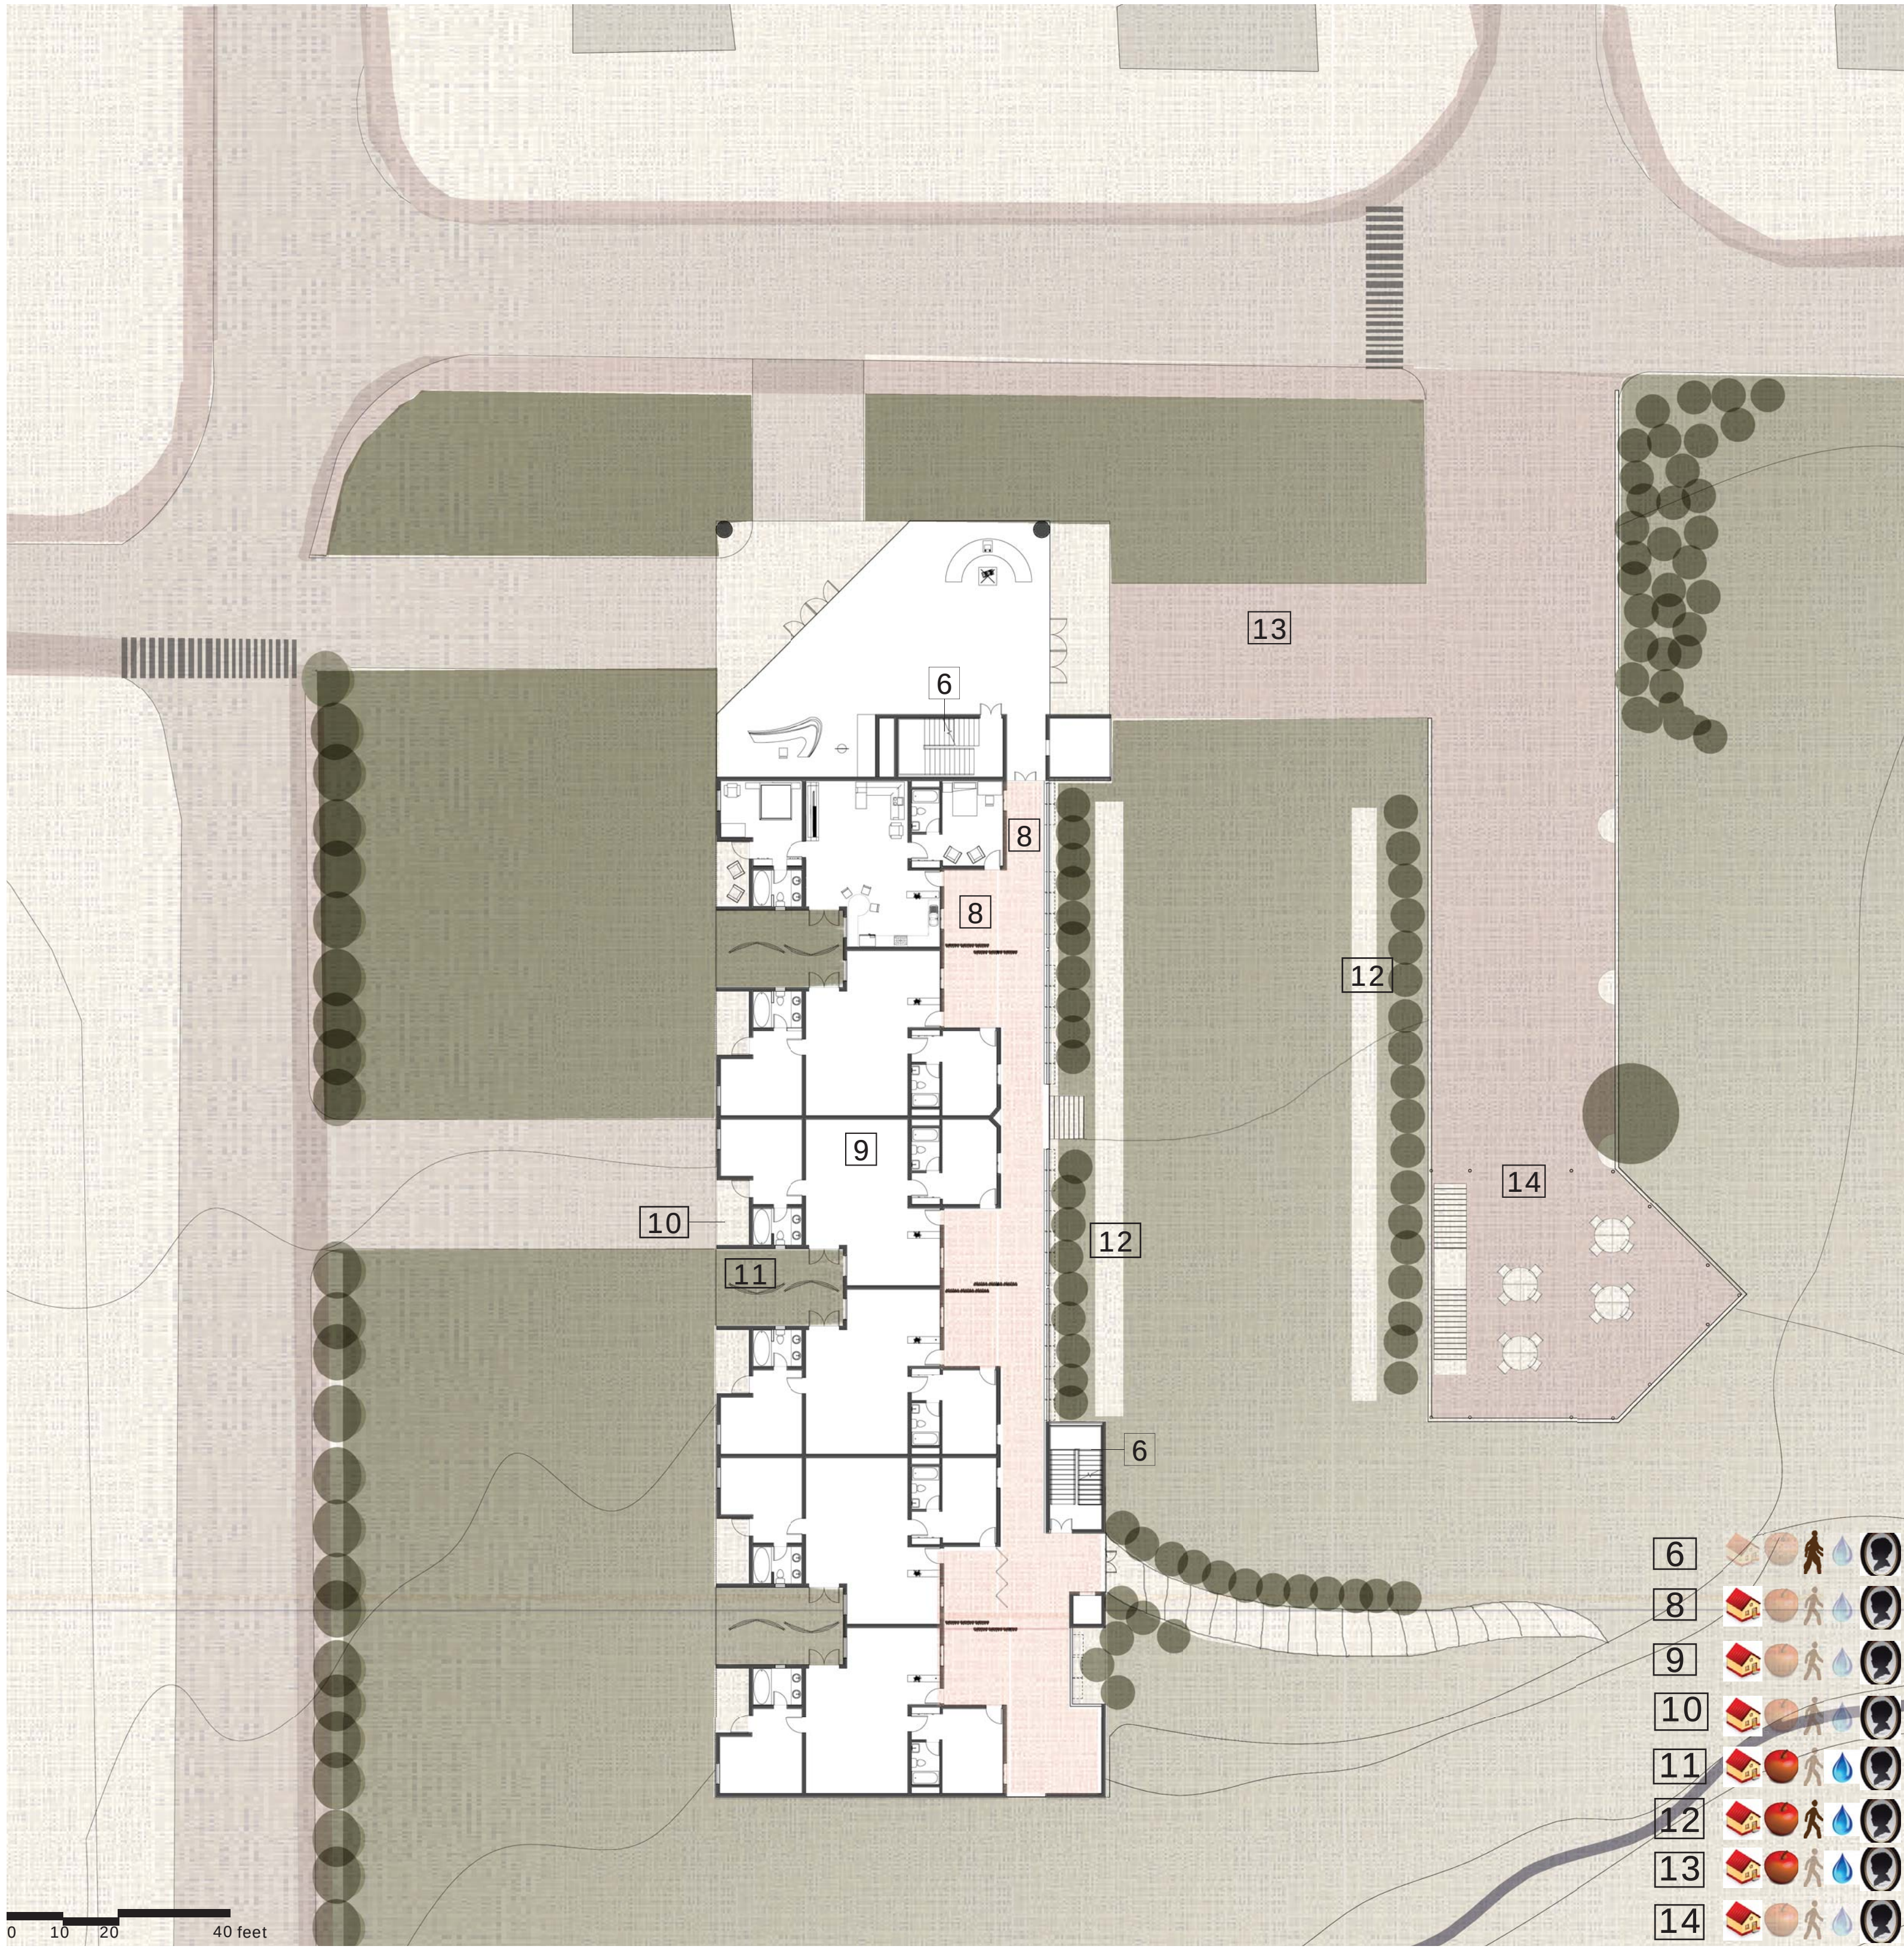

LEVEL 1 +0'0" 

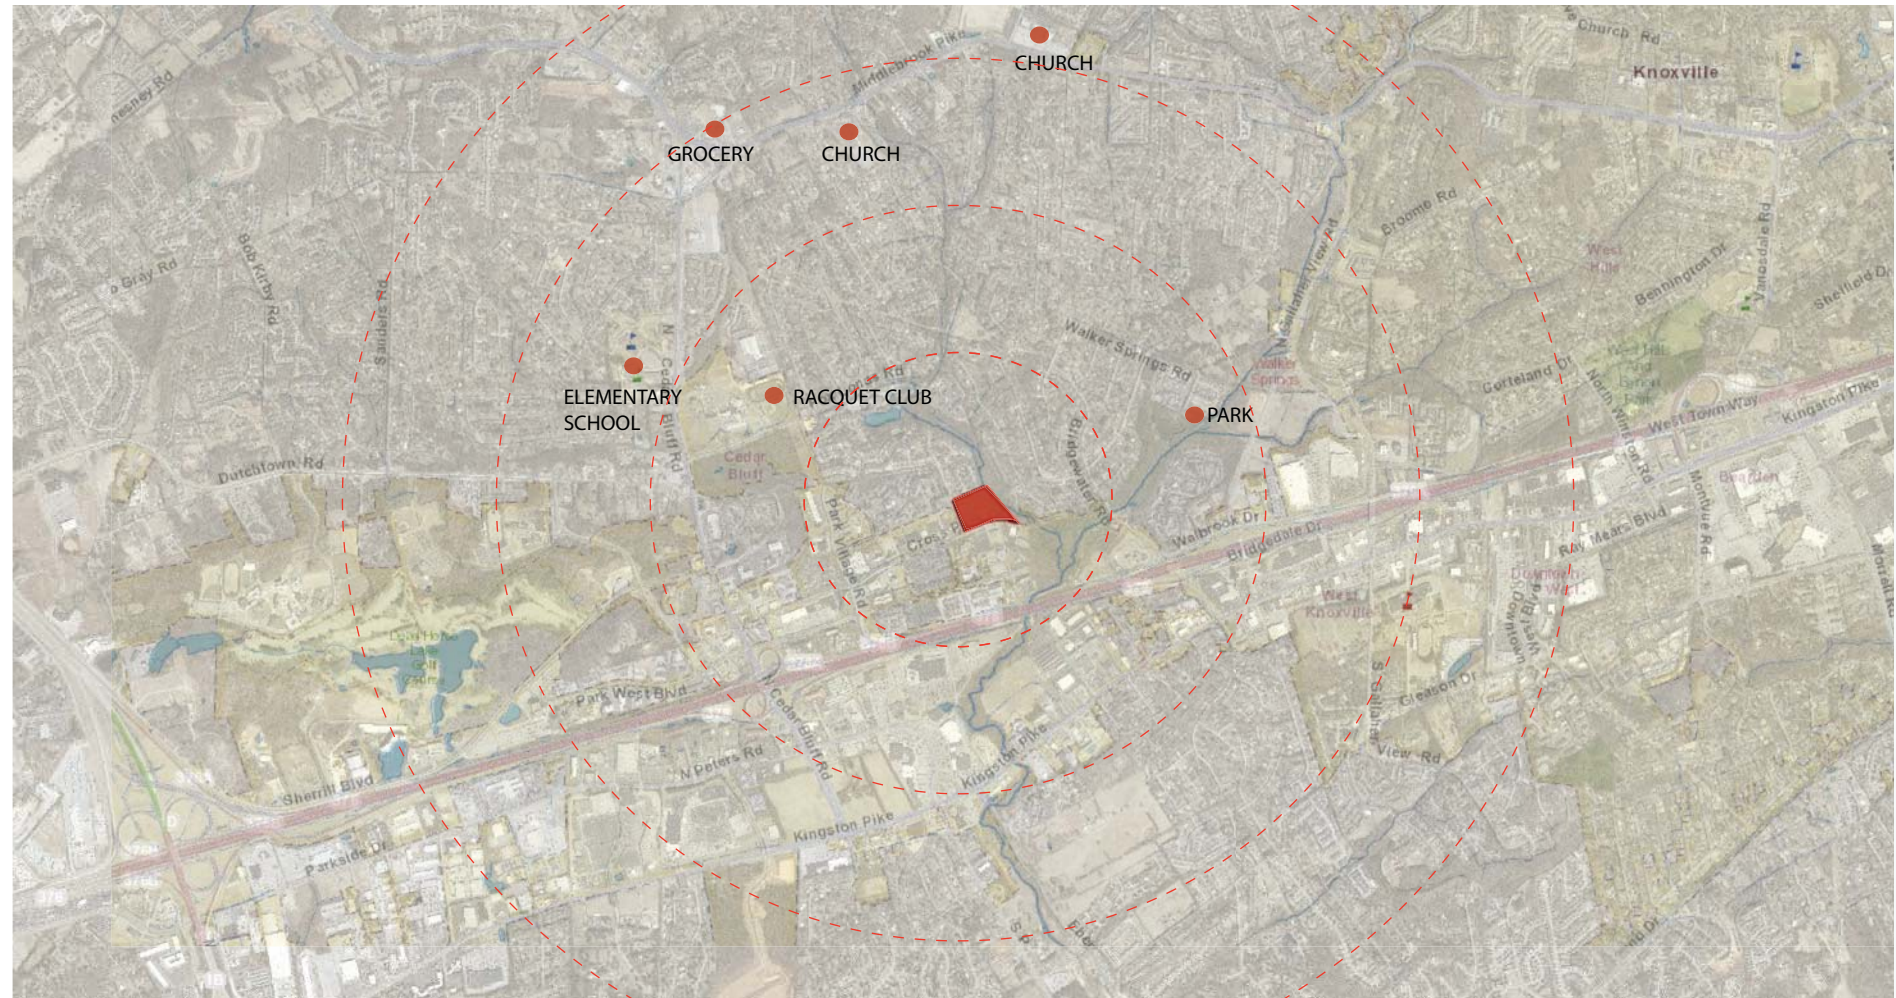

Thus, the design focuses on condensing the existing suburban condition within a more manageable neighborhood. Food, water, fitness and opportunities to create and cherish memories come together in this proposed neighborhood, community and the living unit itself.

Most spaces in the design serve multiple functions and hence the efficiency of the living arrangements is maximised. For example, fitness, water, food and memories come together in the garden which also engages the neighboring communities. The courtyard brings together all these aspects too. Within the unit, the side yard and the great room all improves the efficiency of the living quarters.

Ultimately, the goal of aging in a suburban place will ensure that residents would contribute positively to their own social well-being as well as the society which houses them.



9 GREAT ROOM (UNIT) 



8 HALLWAY 



KEY PLAN



1 SIDEWALK 



3 GARDEN 



15 MULTIPURPOSE HALL 